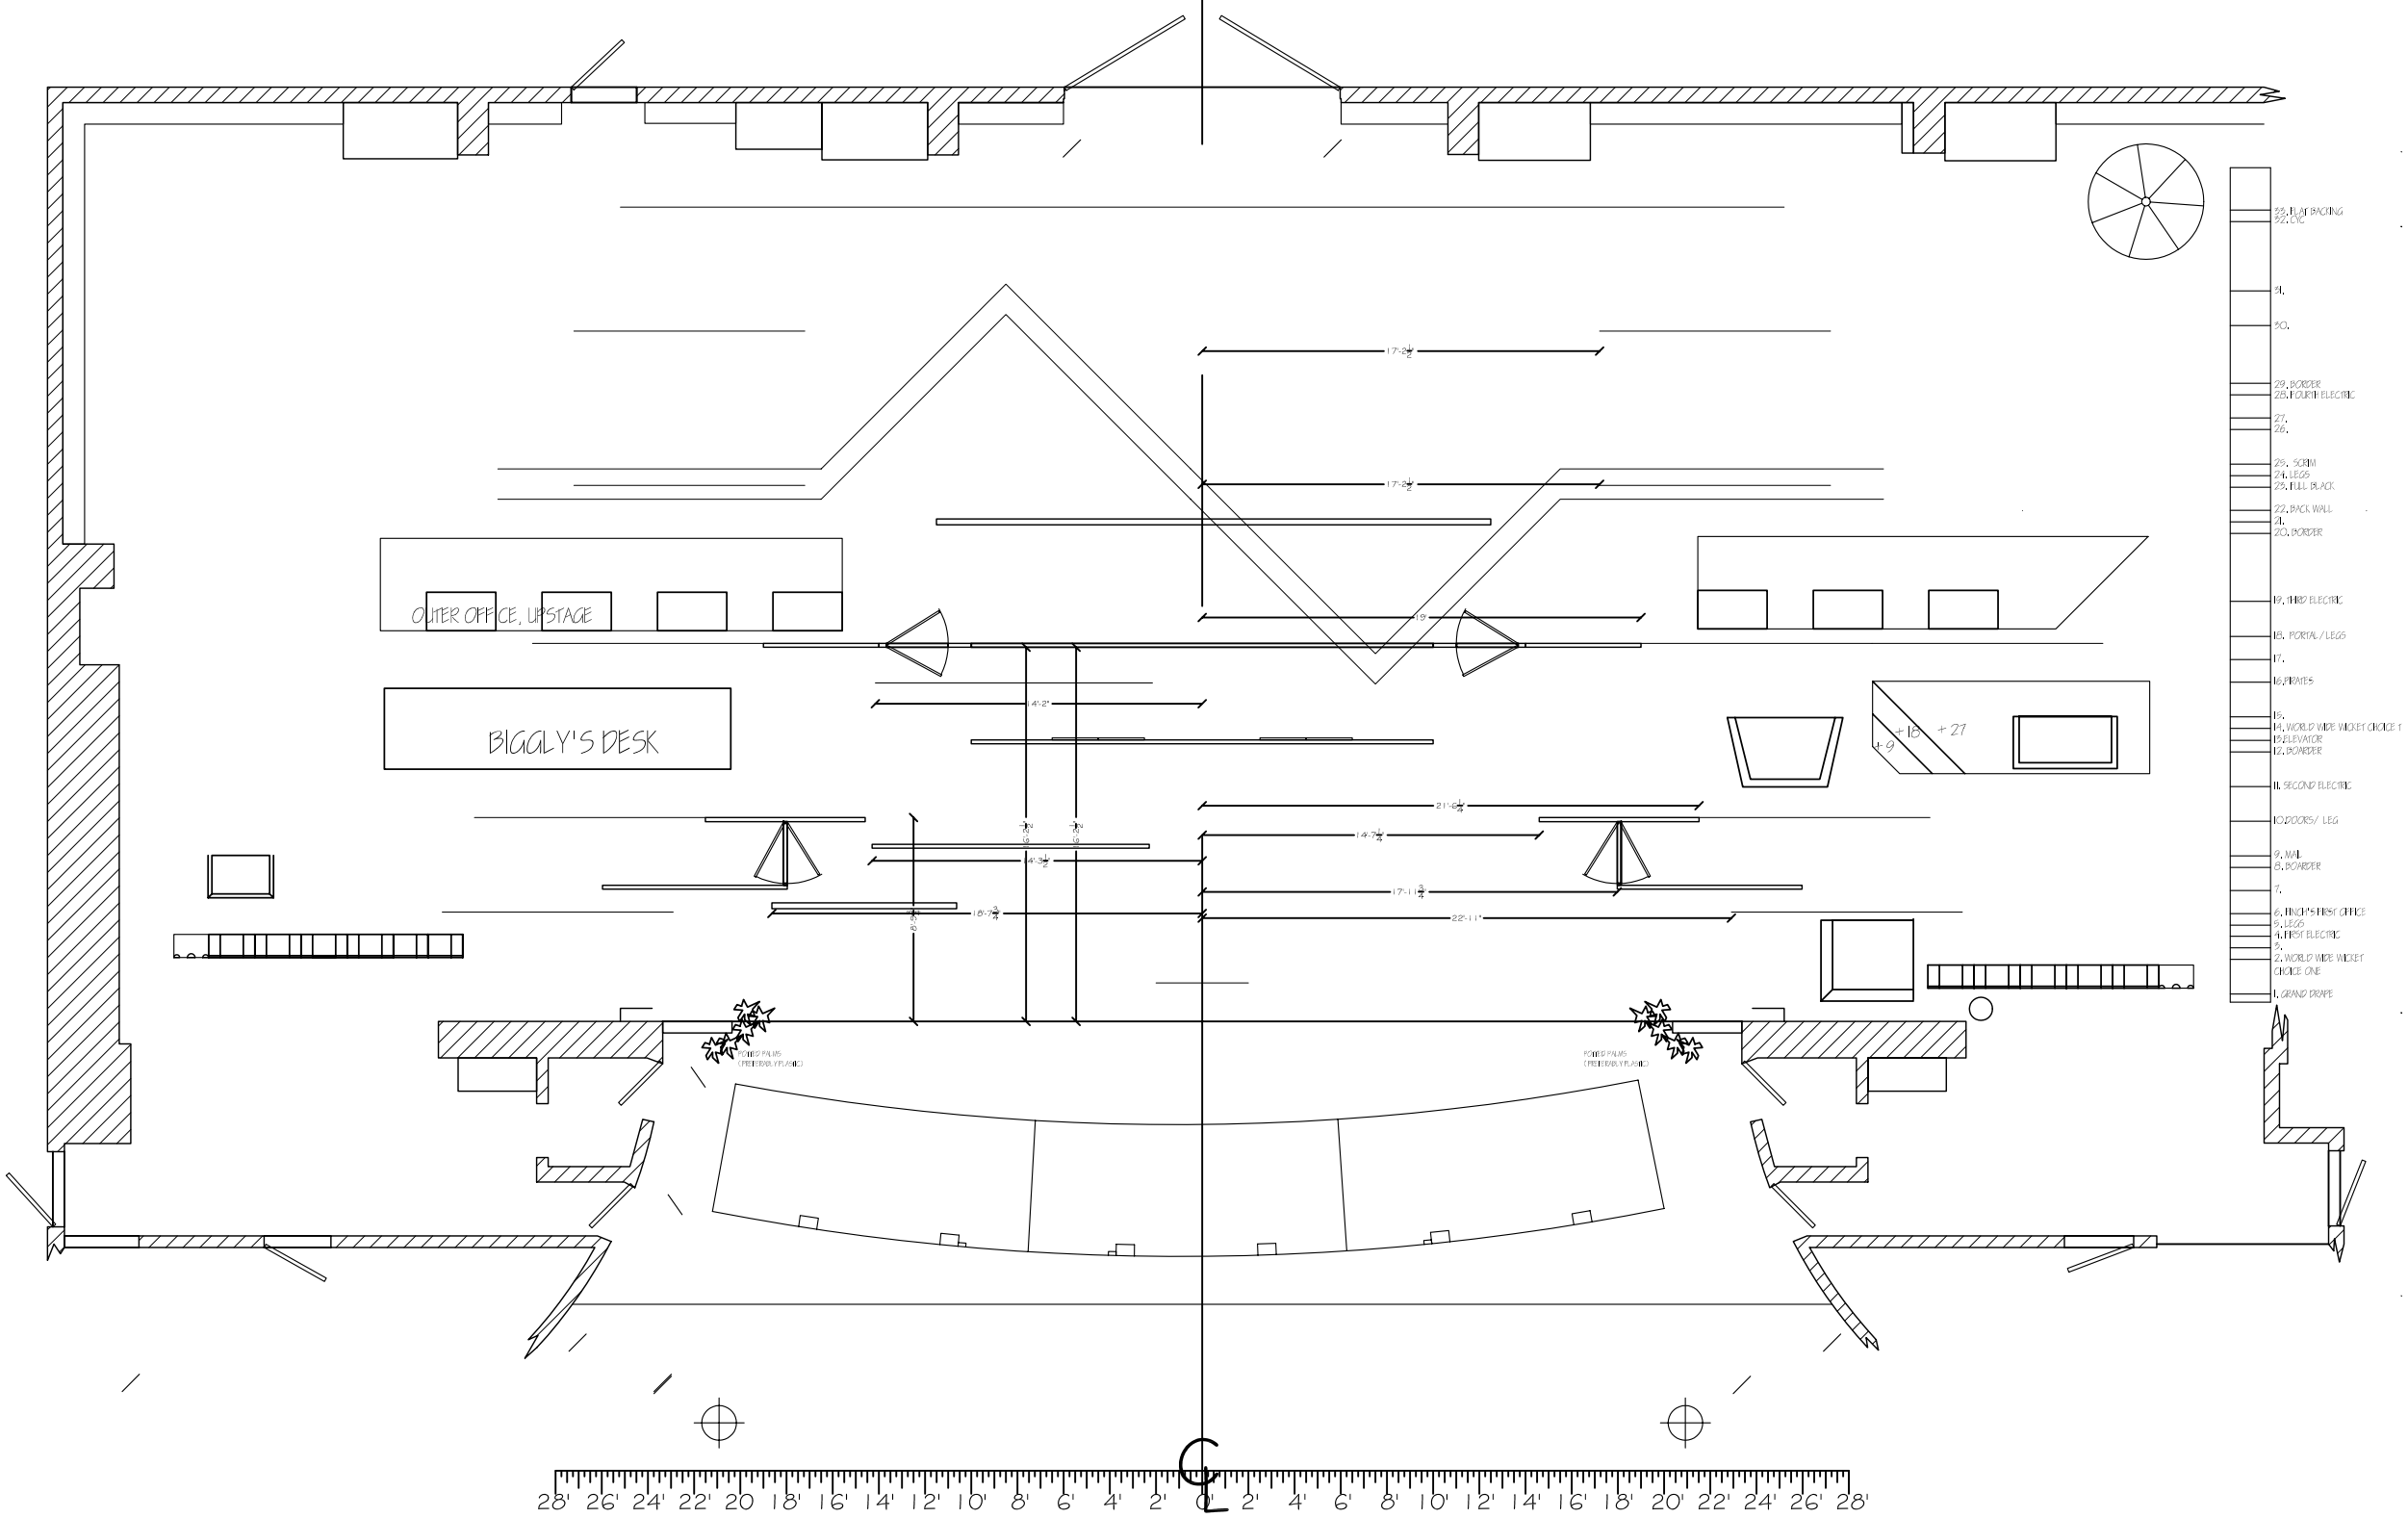

EXTREME SEATS ARE THE OUTSIDE SEATS IN ROWS "B" AND "F."

How to Succeed in Business Without Really Trying

U.S.C. SCHOOL OF THEATRE: BING THEATER

GROUND PLAN

DIRECTED BY KELLEY WARD	DESIGNED BY C. R. BOLTZ
DRAFT: CRB	DATE: FEB 16, 2002
SCALE: 1/4" = 1'-0"	PLATE: 1 OF 1